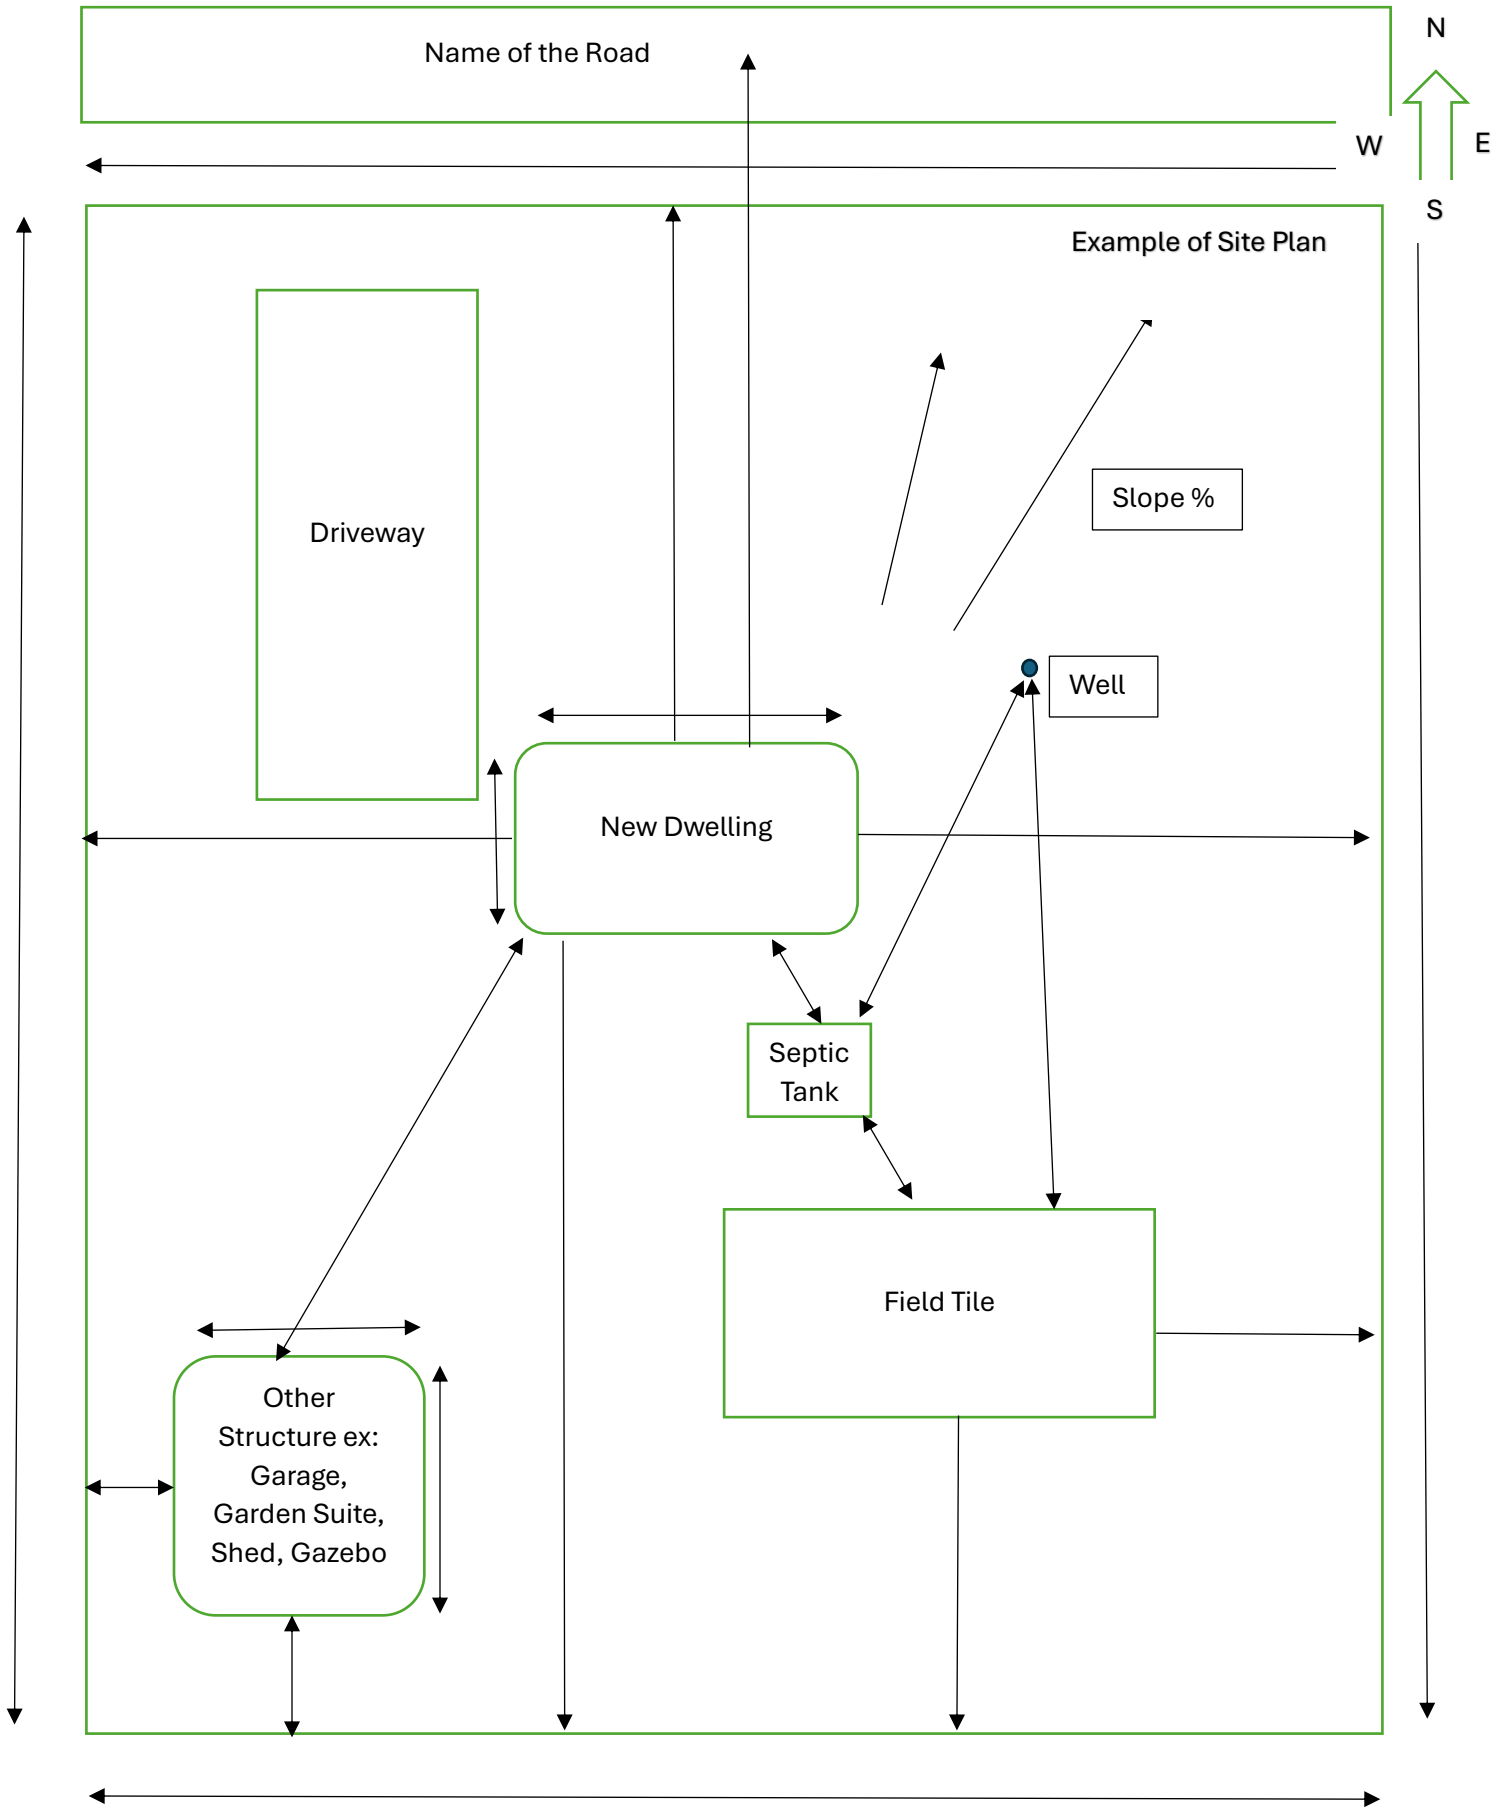
Name of the Road
N
W
E
S
Example of Site Plan
Driveway
Slope %
Well
New Dwelling
Septic Tank
Field Tile
Other Structure ex: Garage, Garden Suite, Shed, Gazebo